© COPYRIGHT. THIS DOCUMENT AND DESIGN REMAIN THE COPYRIGHT OF MPI GROUP AUSTRALIA PTY. LTD. DO NOT SCALE OFF THESE DRAWINGS. VERIFY ALL DIMENSIONS AND LEVELS ON SITE. THESE DRAWINGS SHALL BE READ IN CONJUNCTION WITH OTHER DRAWINGS AS THE SITE AND ALL SUBCONTRACTORS. ALL WORK SHALL BE CARRIED OUT IN ACCORDANCE WITH THE CURRENT RELEVANT CODES AND STANDARDS. REPORT ANY DISCREPANCIES TO THE ENGINEER BEFORE PROCEEDING WITH THE WORK

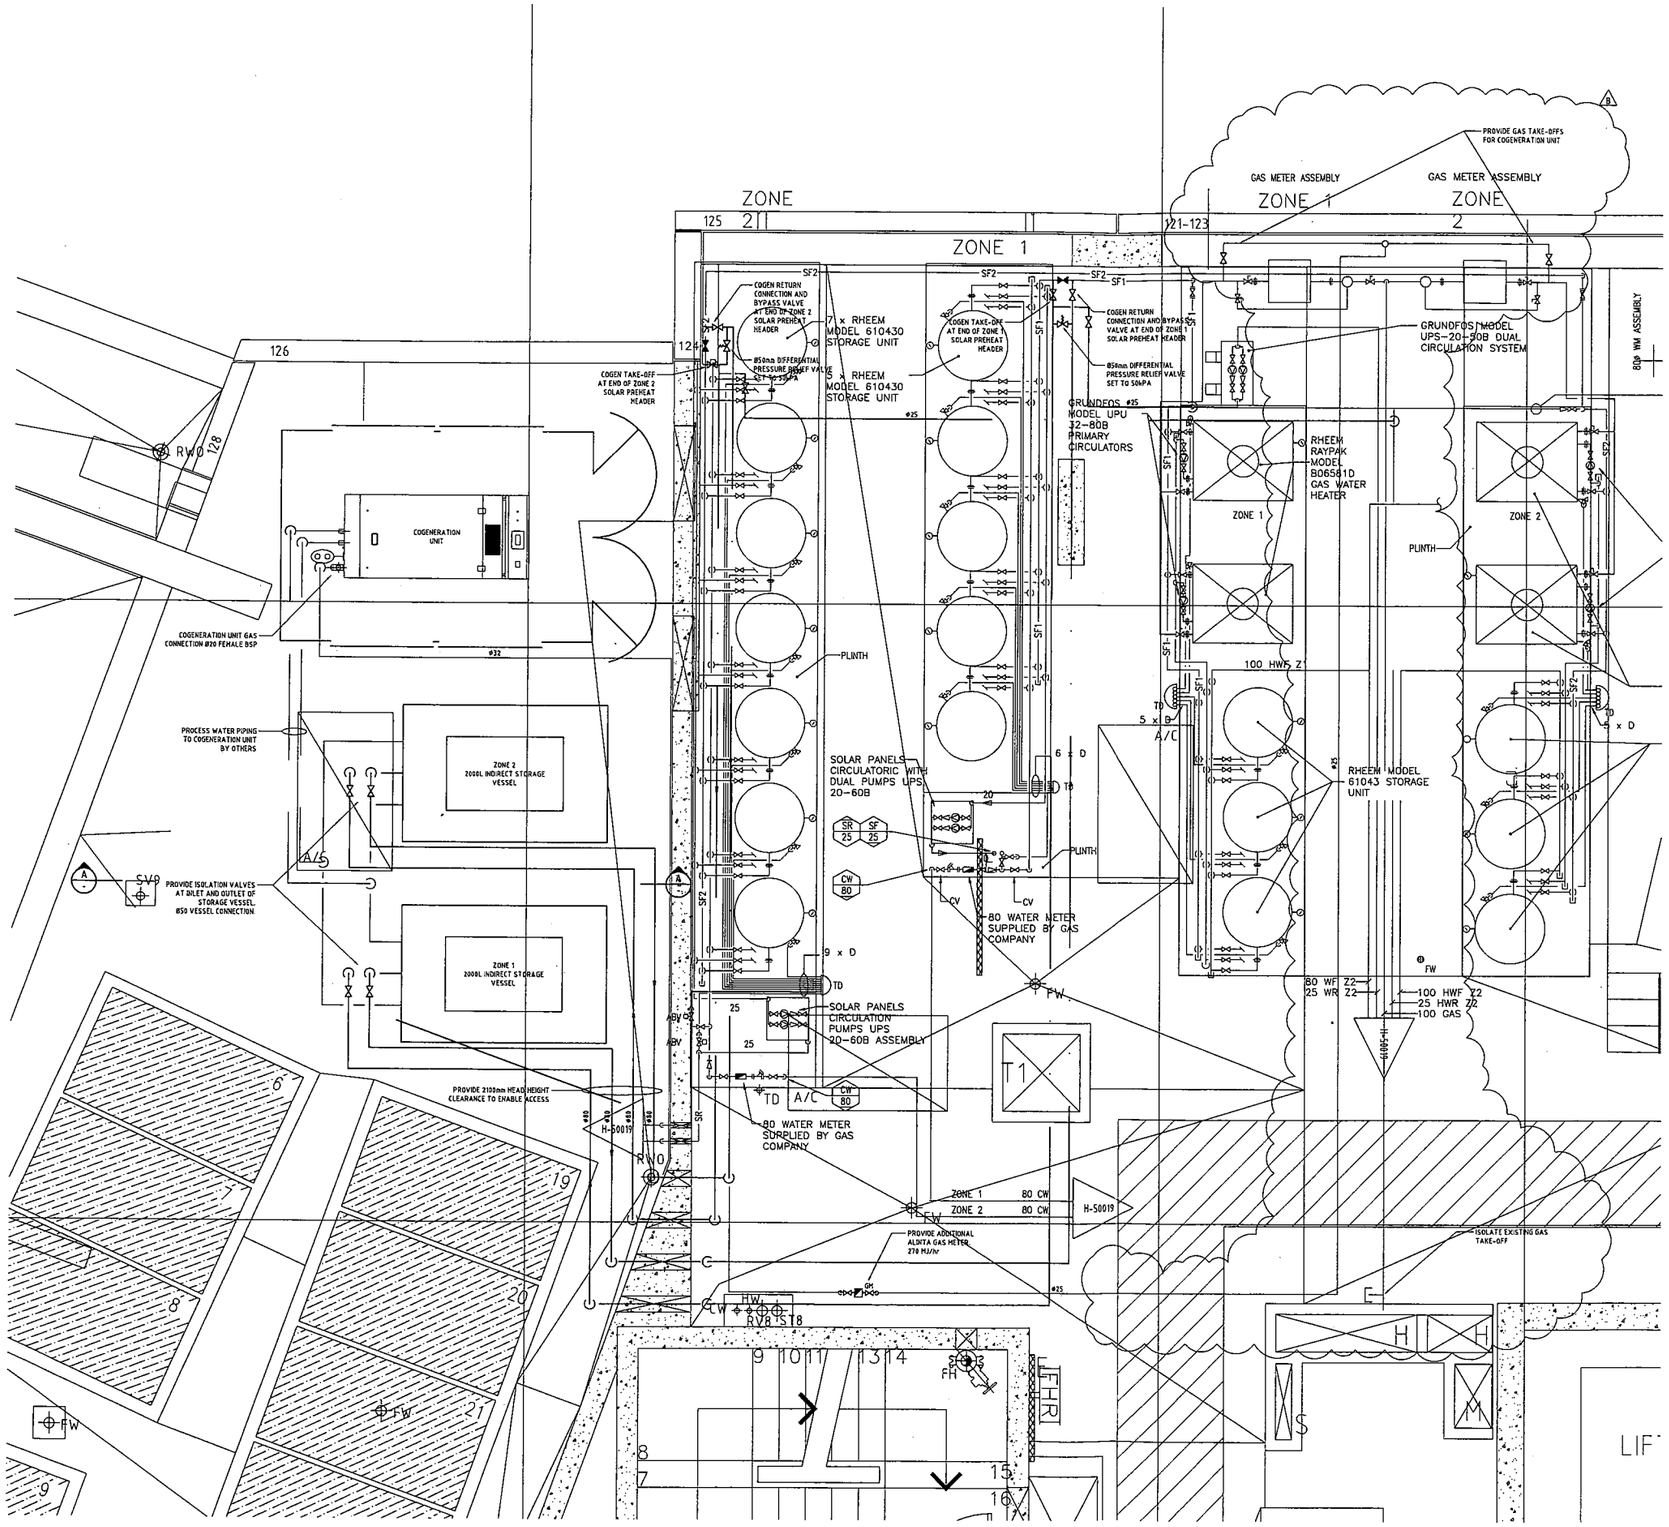

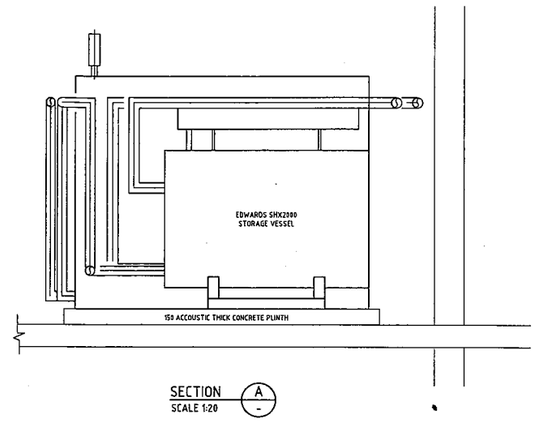

SECTION A
SCALE 1:20

C	2_INTA METER NIS CHANGES	05.09.07	DJR
B	CONSTRUCTION ISSUE	31.05.07	DJR
A	TENDER ISSUE	24.04.07	DJR
ISS	DESCRIPTION	DATE	APP

CLIENT
DEPARTMENT OF PLANNING SUSTAINABILITY UNIT

CLIENT
MIRVAC PROJECTS PTY LTD

MPI
MPI Group Australia Pty Ltd
ACN : 124 894 494
L7 17-23 Merriwa Street
Gordon NSW 2072 Australia
T : +61 (0) 2 9498 0000
F : +61 (0) 2 9498 0550
E : [illegible]
W : [illegible]

PROJECT
CAMBRIDGE LANE CHATSWOOD COGENERATION PROJECT

TITLE
COGENERATION
HOT WATER PLANT

SCALE					ORIGINAL SIZE
1:20					A0
STATUS: FOR CONSTRUCTION					
DRAWN	DATE	DESIGNED	DATE	APPROVED	DATE
DJR	05.09.07	DJR	15.03.07		
PROJECT NO		DRAWING NO		REVISION	
107113M		P03		C	

Date Plotted: 6 Feb 2008 - 4:53 PM File Name: C:\Documents\Work\Chatswood\107113M\P03-107113M.dwg By: Ian